Pvt Premises
001-21-001-23.05

M. A. R. 57 (Rule 116) No. E
Measurement Book

496337

Serial No. .....

Name of work ..... From ..... To .....

Name of Contractor of nature of Agency.....

Date of commencement of work.....

Date	Full description, etc, of work	Number	Dimensions Length	Breadth	Depth	Contents	Reference to last Measurement
1	2	3	4	5	6	7	8

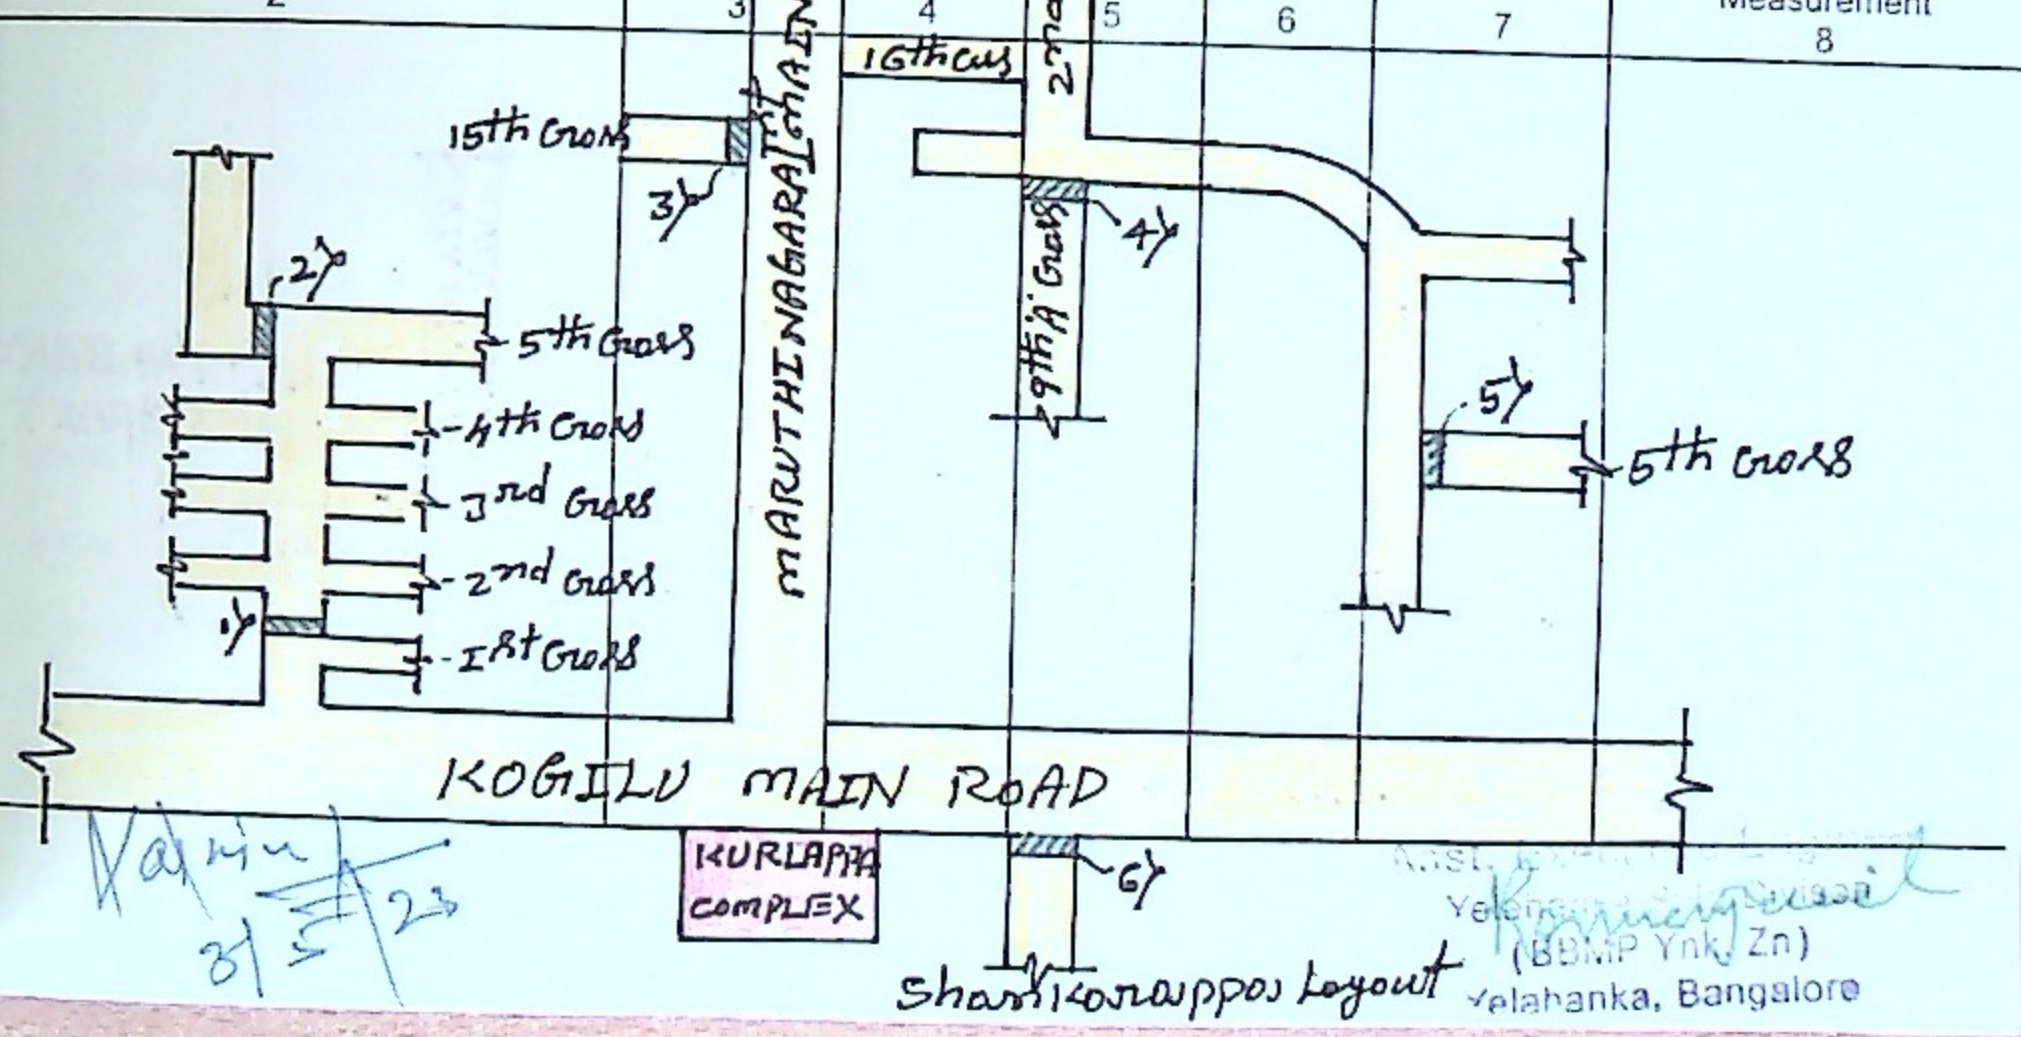

MEASUREMENT BOOK

Date	Full description, etc, of work	Dimensions: Number	Length	Breadth	Depth	Contents	Reference to last Measurement
1	2	3	4	5	6	7	8

marutthinagara main Road

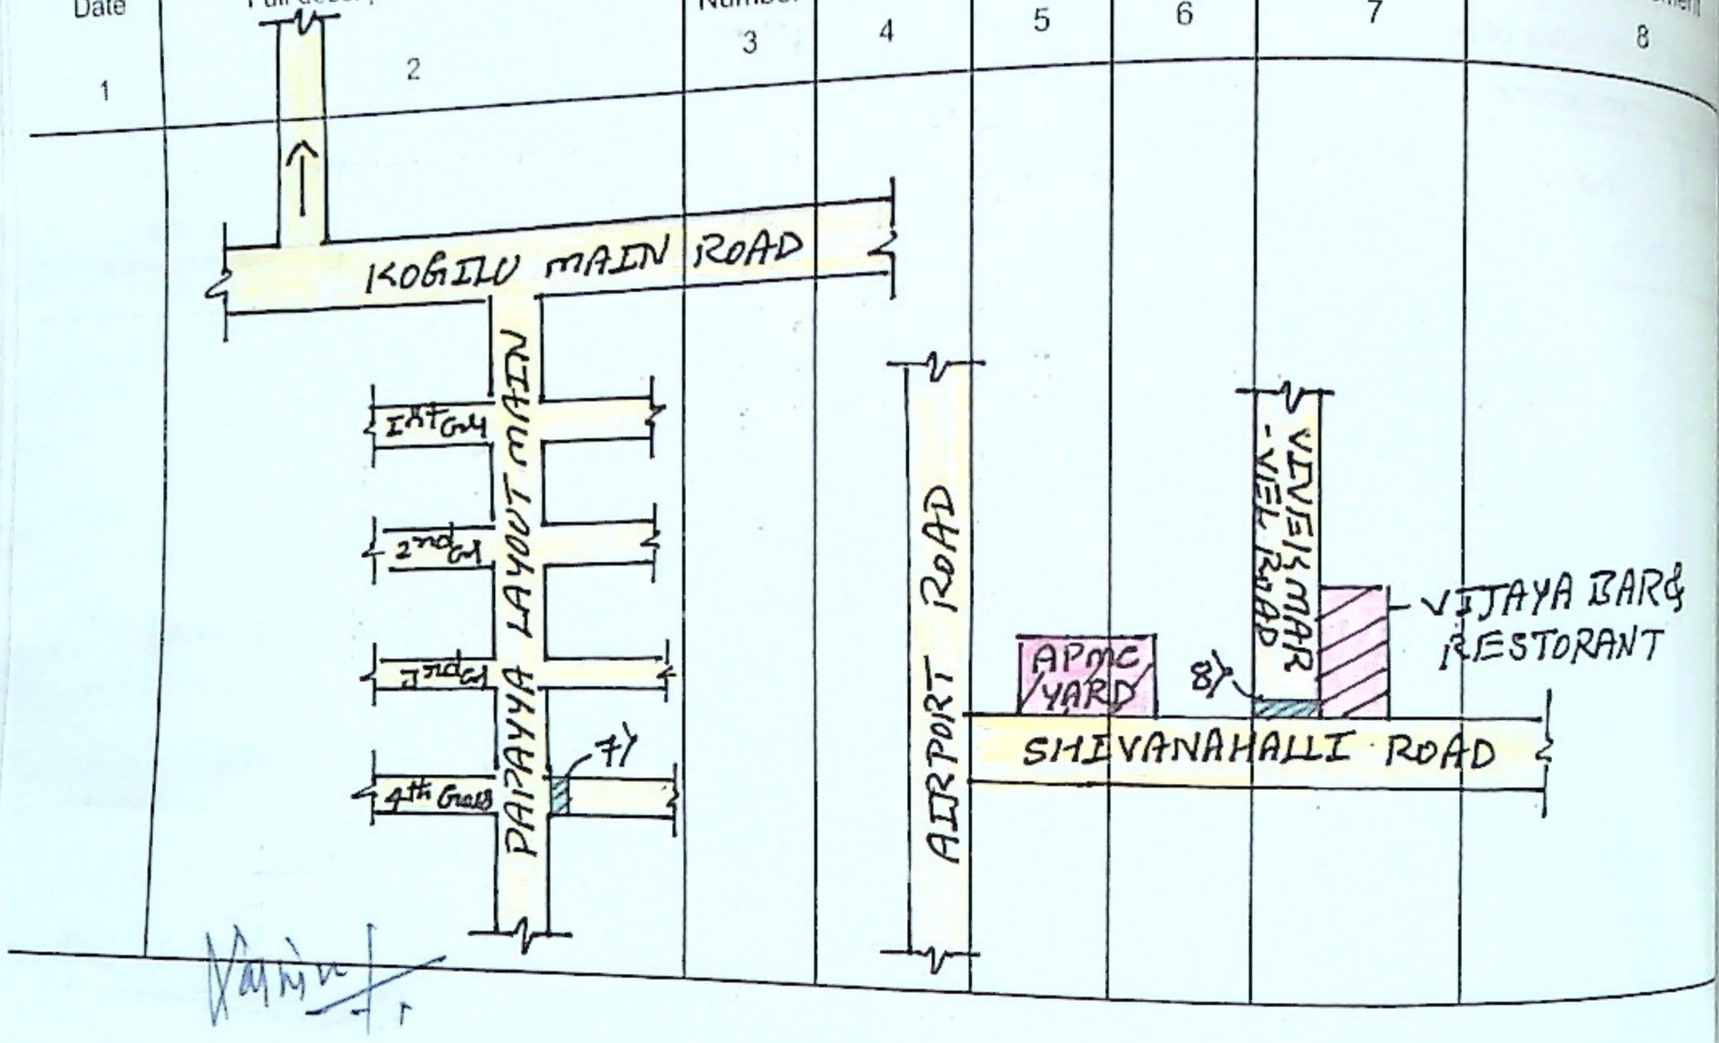

Serial No. .....

Name of work .....

Name of Contractor of nature of Agency .....

Date of commencement of work .....

Date	Full description, etc, of work	Number
1	2	3

INDEX:

- marutthinagara I st Cross
- 5th Cross
- 15th Cross
- 9th 'A' Cross / 2nd main
- 5th Cross / 2nd main
- Shanmugappa Layout main
- papayya Layout 4th Cross
- vivek marvel Road